BATHYMETRY CHART

ZI EXTN-230401

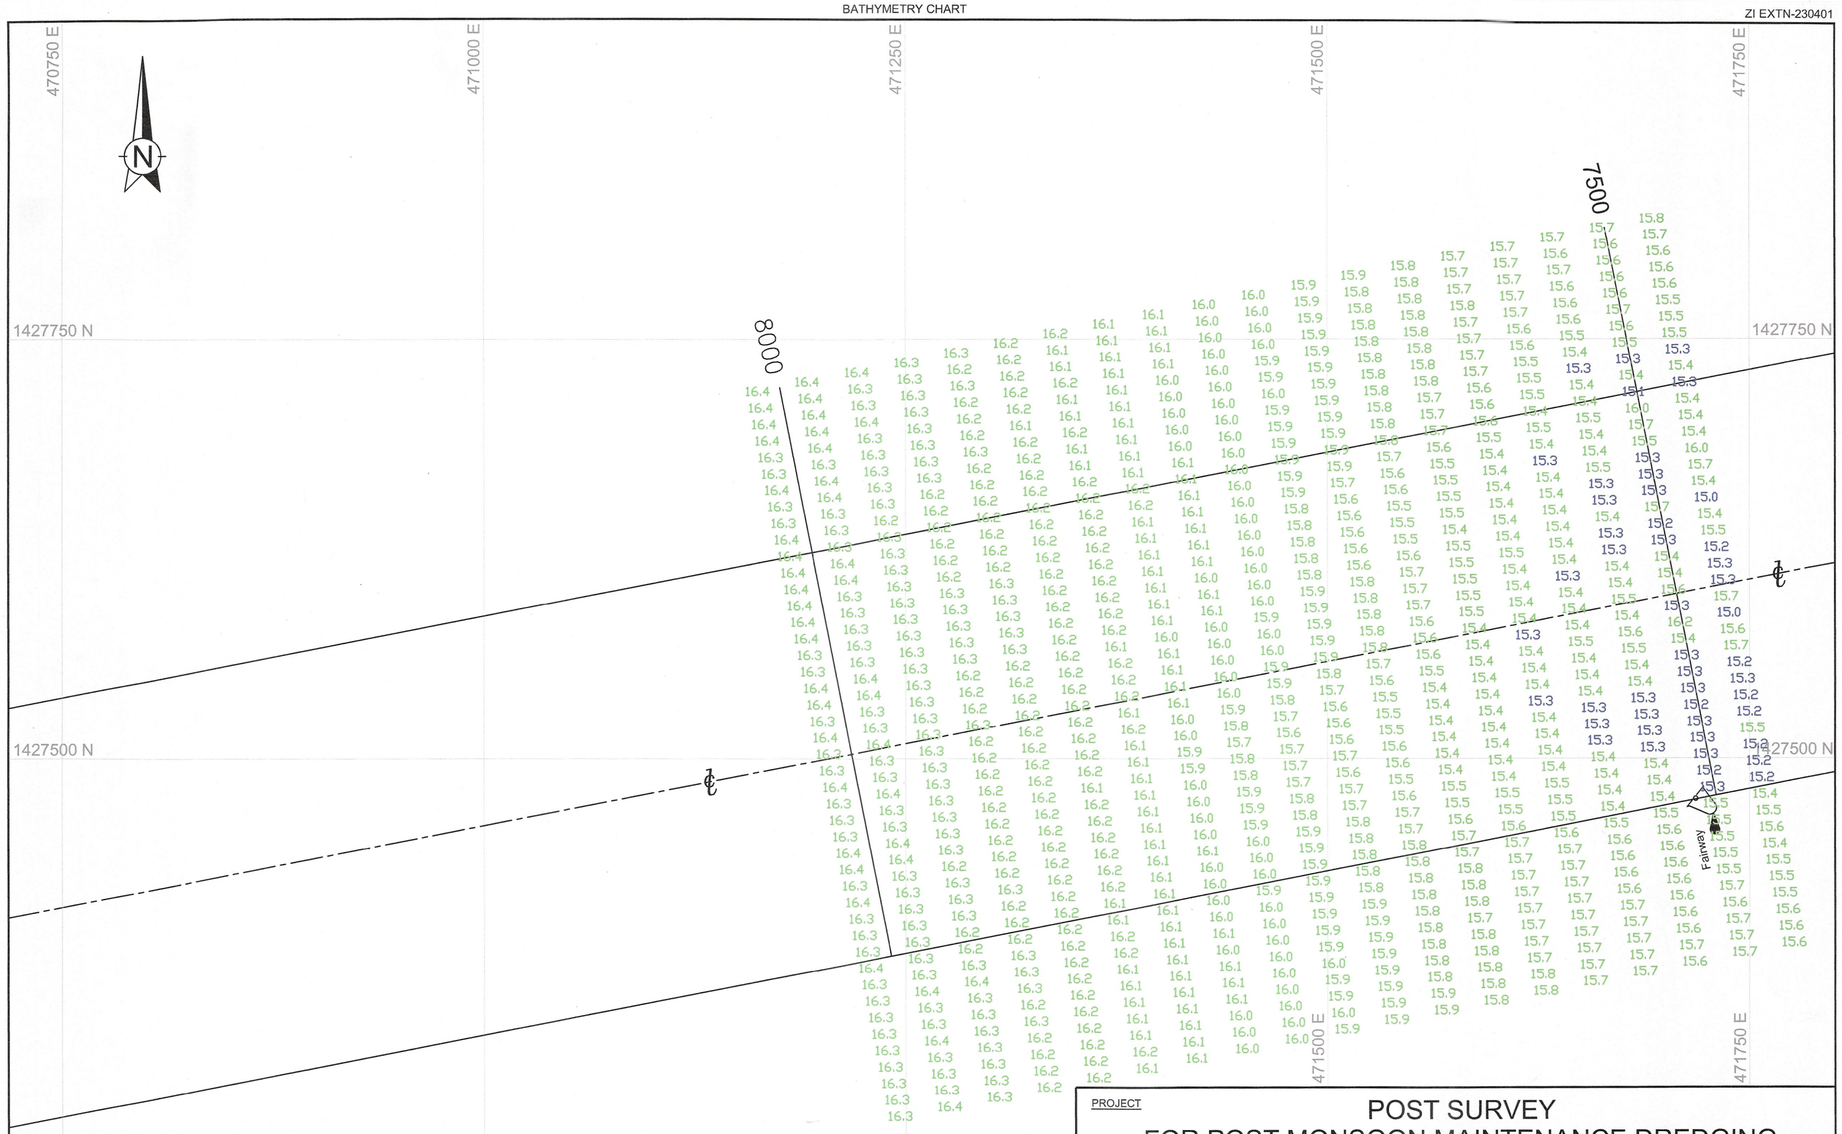

Colour Coding

15.4	15.4 & above
14.0	14.0 to 15.3
13.9	13.9 & below

50m 0m 50m 100m 150m 200m 250m

CLIENT

NEW MANGALORE PORT AUTHORITY

PANAMBUR,MANGALORE

DREDGING CONTRACTOR

DREDGING CORPORATION OF INDIA LIMITED

DREDGE HOUSE, SEETHAMMADHARA
VISAKHAPATNAM-530001

SURVEY CONTRACTOR

GEOSTAR SURVEYS INDIA PVT.LTD

GEOSTAR SADAN, PLOT NO.46, SECTOR-19C
VASHI, NAVI MUMBAI - 400703

PROJECT

POST SURVEY
FOR POST MONSOON MAINTENANCE DREDGING AT NEW MANGALORE PORT FOR THE YEAR 2022-23

MAP SHOWING BATHYMETRY IN THE APPROACH CHANNEL ZONE I EXTN

SCALE : 1 : 2500

DATUM : WGS - 84

PROJECTION : UTM (ZONE 43 N)

Soundings are in meters and decimeters reduced to Chart Datum using SOI ATG tide at NMPA.
Cross sections of 30x10 mtr profiles sounding averaged from 1x1 mtr grided MBES bathymetry.

VESSEL	SURVEY DATES	PROJECT REFERENCE
JAI MATHA III	01 APR 2023	NMPA 2022-23

Rev. No:	Date:	Description:	Surveying Contractor	Dredging Contractor	Approved By	
					3rd Party Surveyor	Client
		POST SURVEY	GEOSTAR SURVEYS INDIA PVT. LTD.	DCI LIMITED	FSINPVT	NMPA
		ZONE-I EXTN	GOVIND PREMAN	PALLI SATYAM	JUGAL KISHORE	MARINE SURVEYOR

Drawing File No:	Drawing No:	Chart:	Encl:	Rev:
ZI EXTN-230401	ZI EXTN-230401	1 OF 1	1 OF 1	Nil